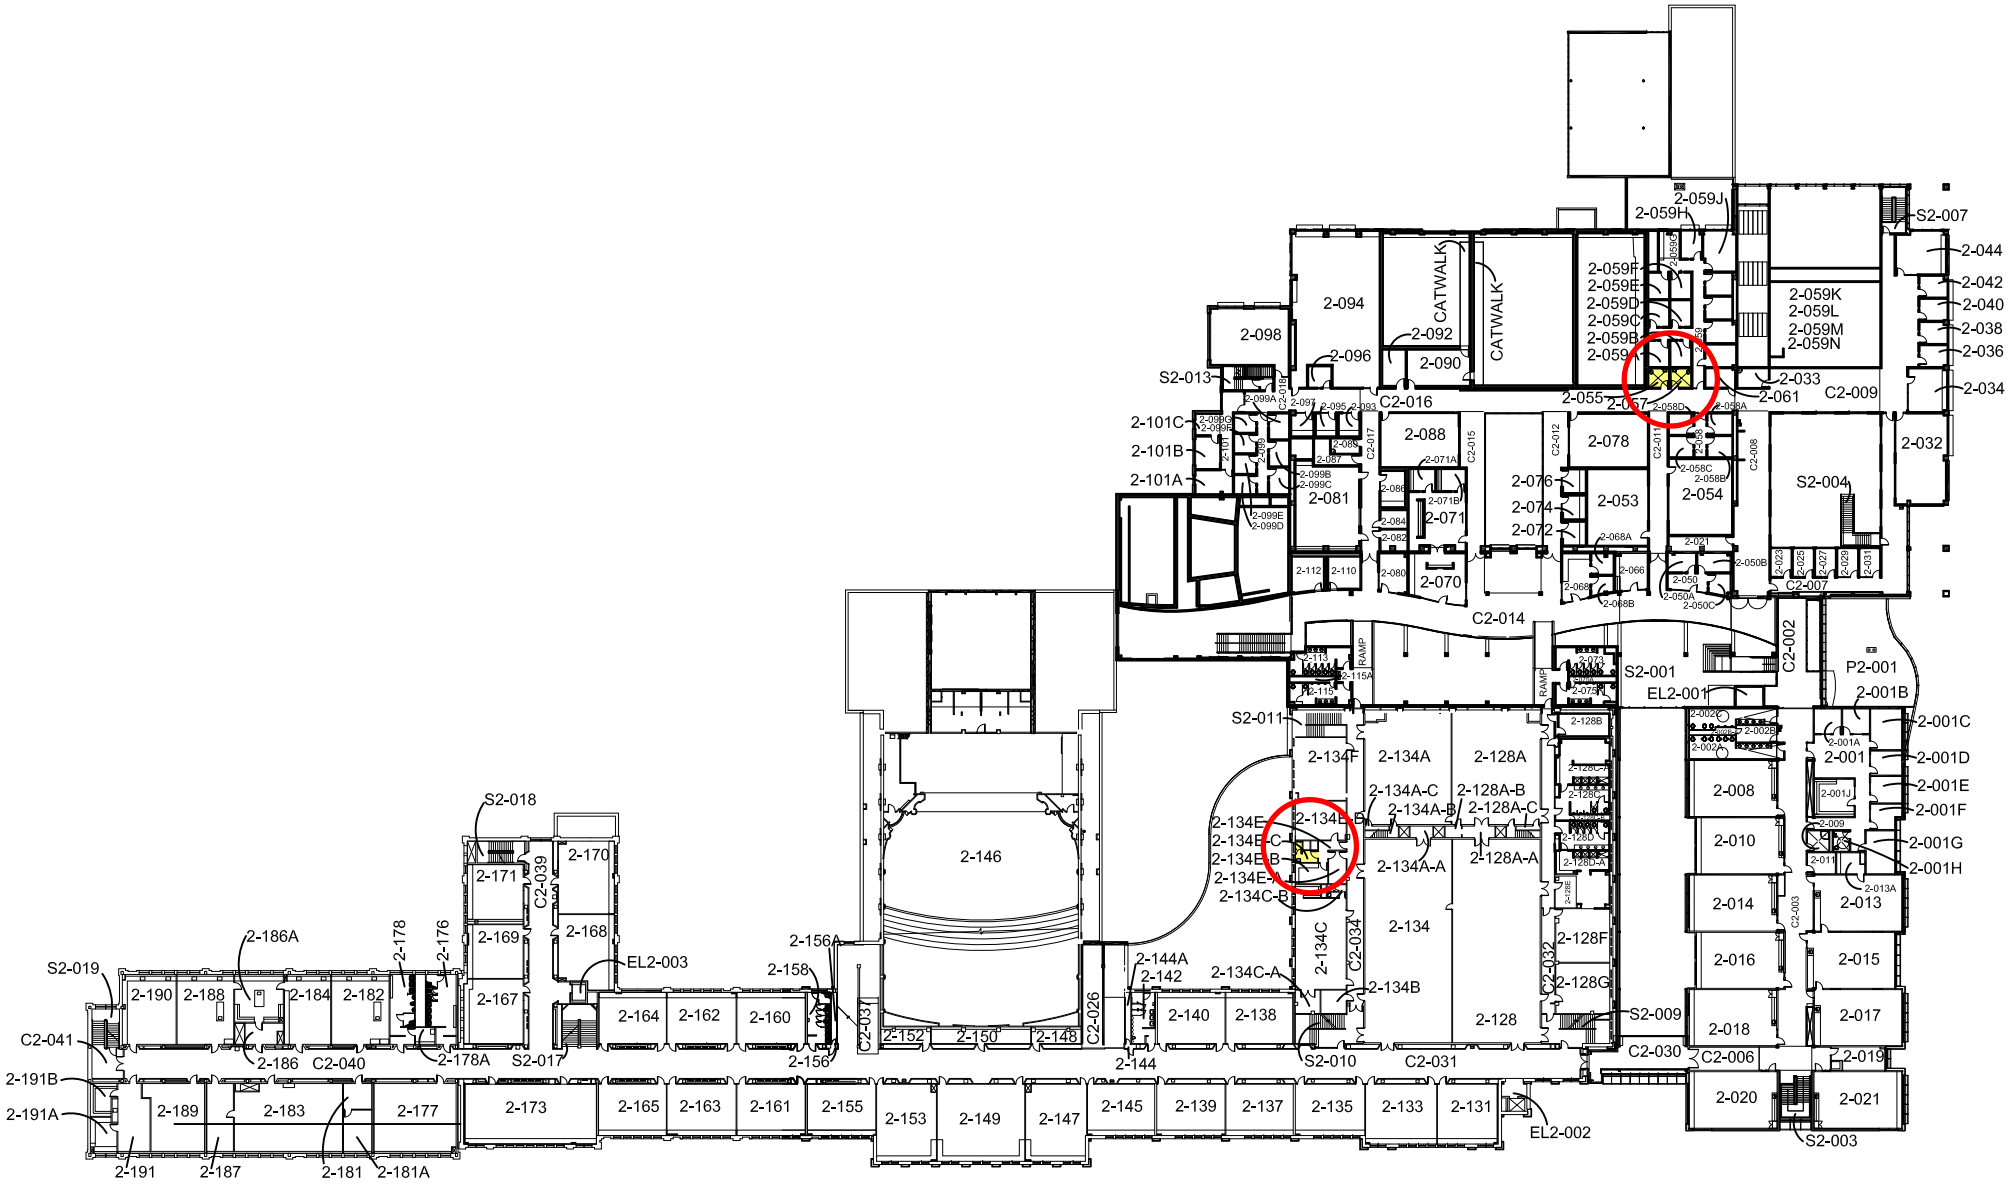

SOUTH CITY MAIN BUILDING
SECOND LEVEL FLOOR PLAN

UPDATED: 15 AUGUST 2023

0 32 64 128

NORTH

BLDG 301

Salt Lake Community College