MILLER CAMPUS - MASTER PLAN

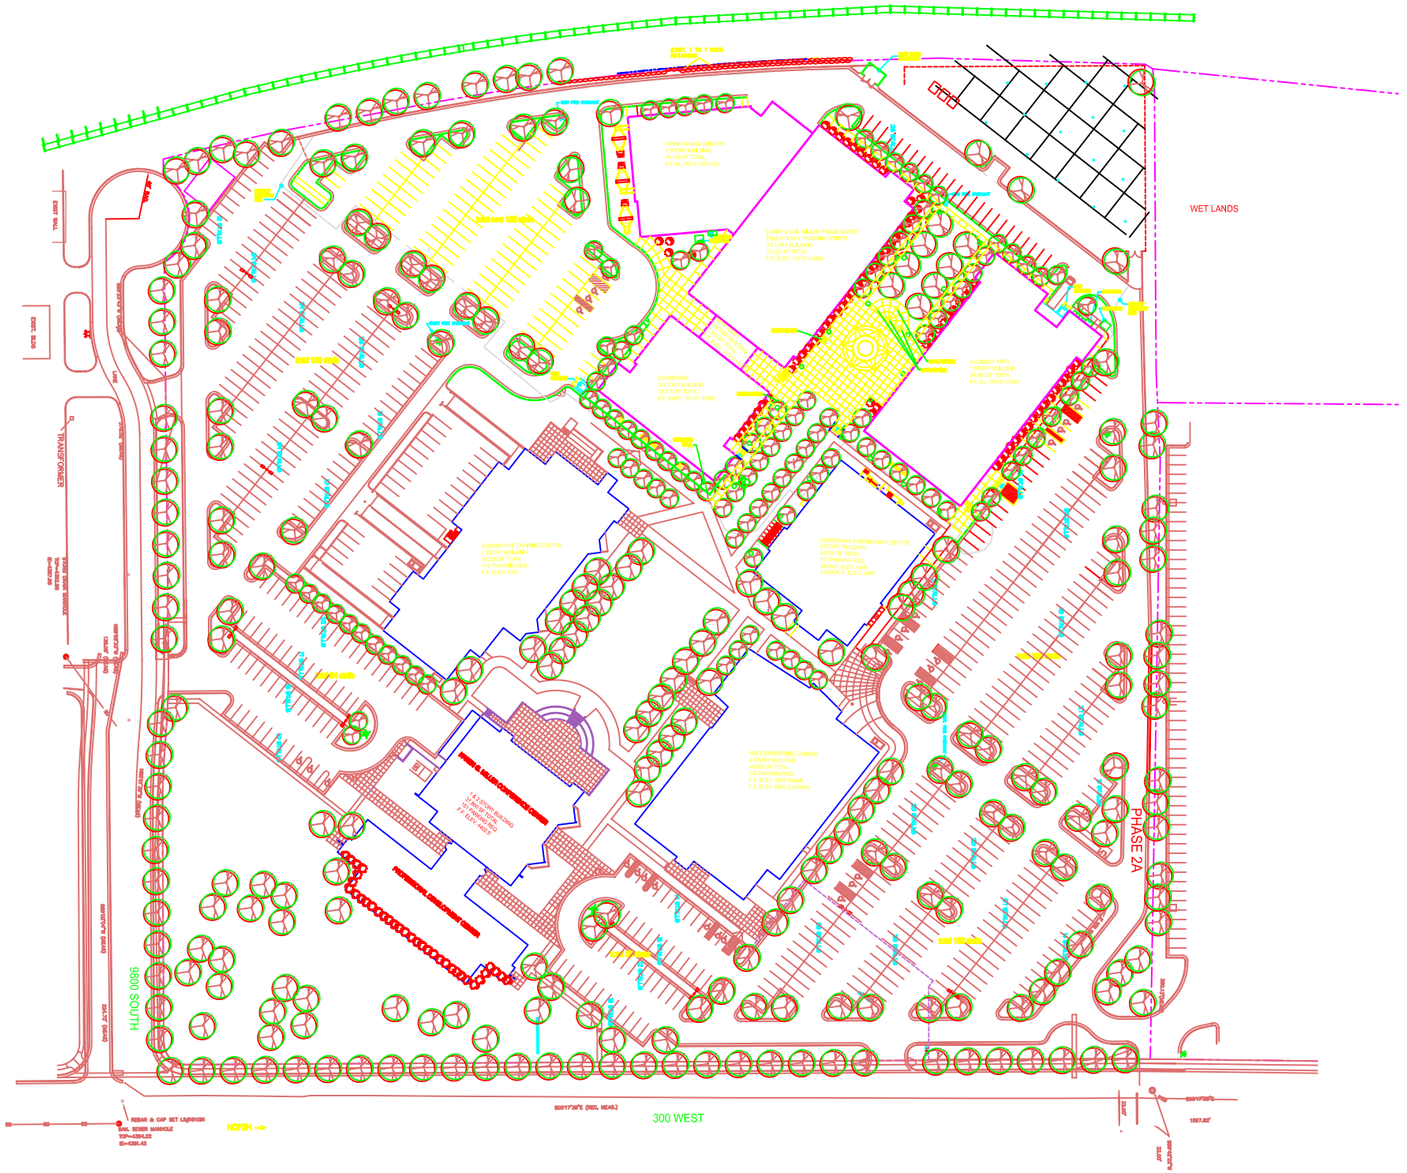
WET LANDS
PHASE 2A
800 SOUTH
300 WEST
NORTH
TRANSFORMER
DORMITORY
3 STORY BUILDING
99,000 SF TOTAL
P.F. ELEV. 4292' (LOWER)
LARRY H. & GAIL MILLER PUBLIC SAFETY EDUCATION & TRAINING CENTER
3 STORY BUILDING
75,000 SF TOTAL
P.F. ELEV. 4295' (MAIN)
CULINARY ARTS
3 STORY BUILDING
34,000 SF TOTAL
P.F. ELEV. 4292' (LOWER)
AUTOMOTIVE TRAINING CENTER
2 STORY BUILDING
48,000 SF TOTAL
152 PARKING REQ.
P.F. ELEV. 4292'
CORPORATE PARTNERSHIP CENTER
3 STORY BUILDING
63,000 SF TOTAL
167 PARKING REQ.
MAIN: ELEV. 4295'
LOWER: P. ELEV. 4292'
FREE ENTERPRISE CENTER
2 STORY BUILDING
44,000 SF TOTAL
152 PARKING REQ.
P.F. ELEV. 4295' (MAIN)
P.F. ELEV. 4292' (LOWER)
TWIN 1 MD 1 ROOK RETAINING WALL
TWIN 1 MD 1 ROOK RETAINING WALL
SOUTH 1 MD 1 ROOK RETAINING WALL
SOUTH 1 MD 1 ROOK RETAINING WALL
SOUTH